INTERIOR BGID DESIGN
Ms. Blair Girtel, B.A. B.I.D.
Corporate, Commercial and Residential Design
Tel/fax (250) 751-1999
blairgirtel@shaw.ca
5391 Sunhaven Place, Nanaimo B.C. V9V 1R5

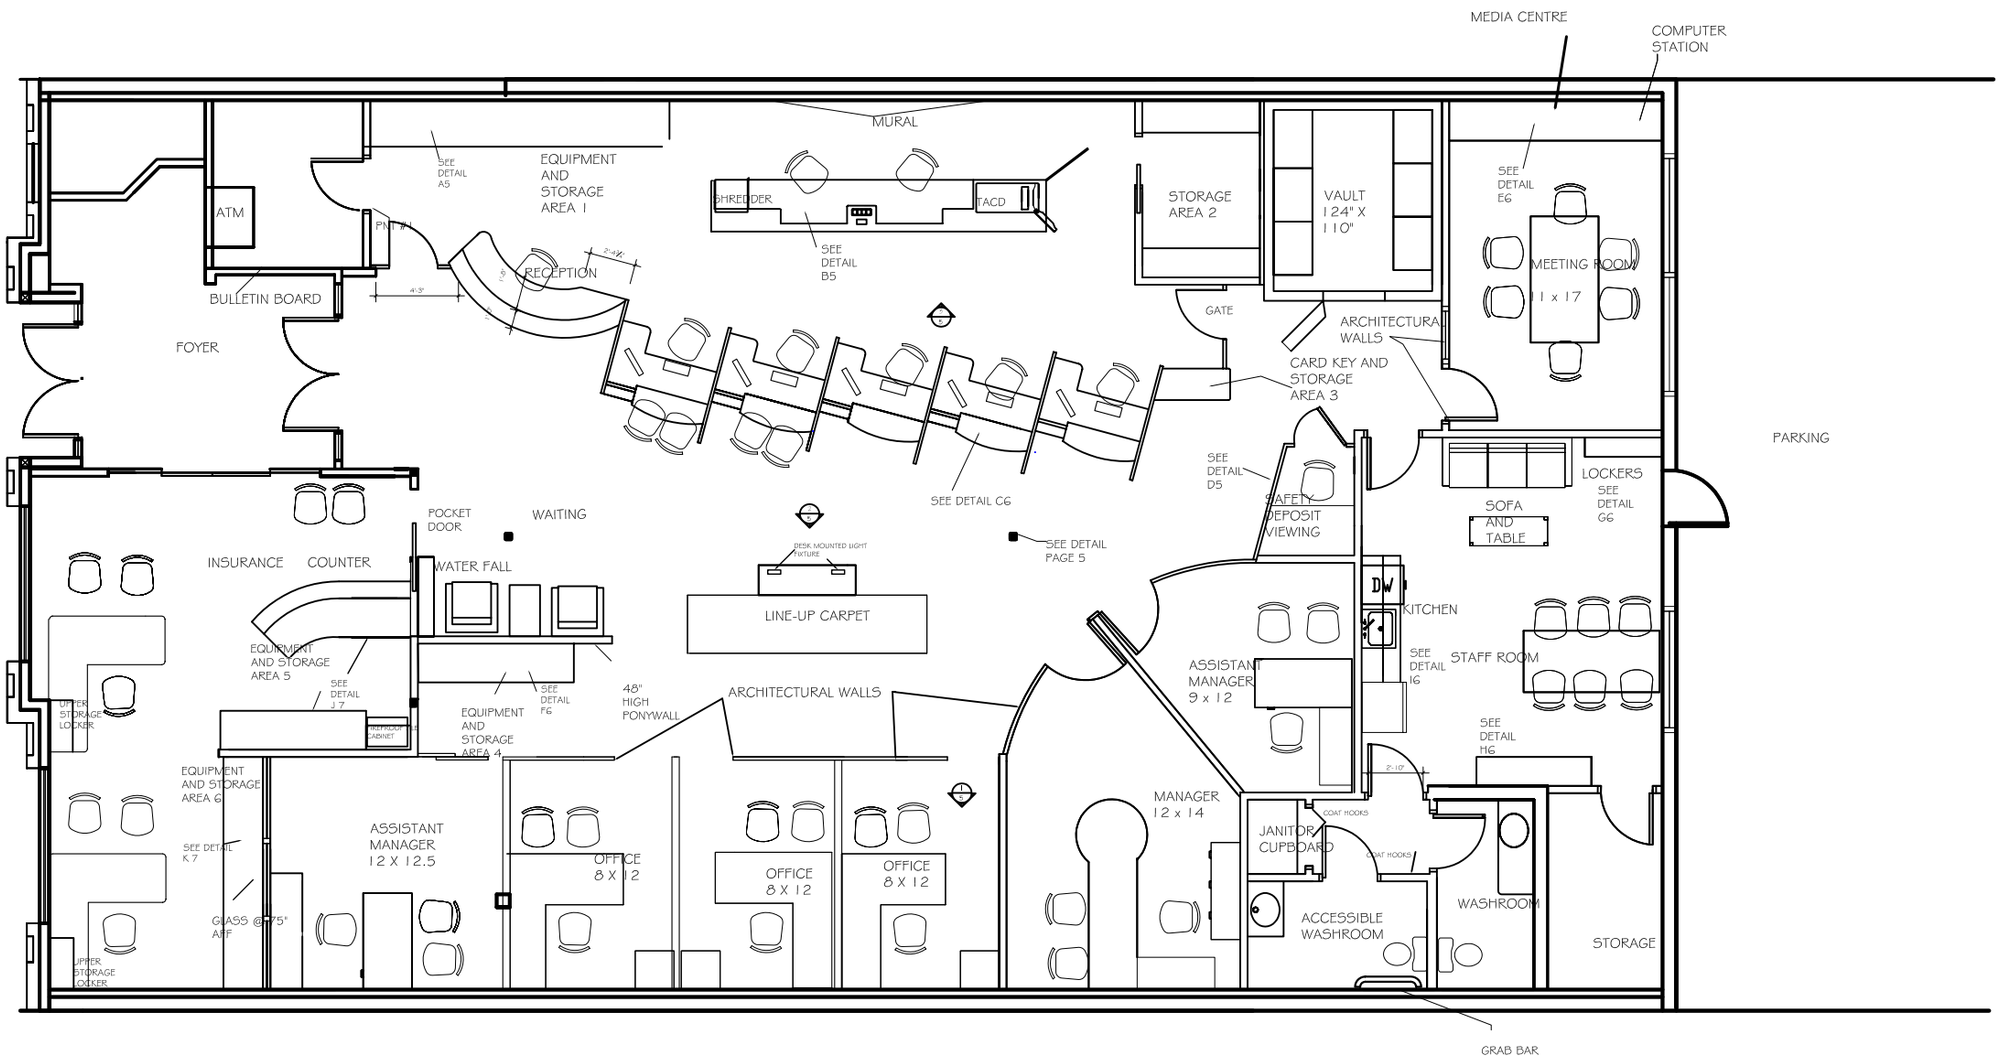

FLOOR PLAN
SCALE 1/4" = 1'-0"